



ELEVATION

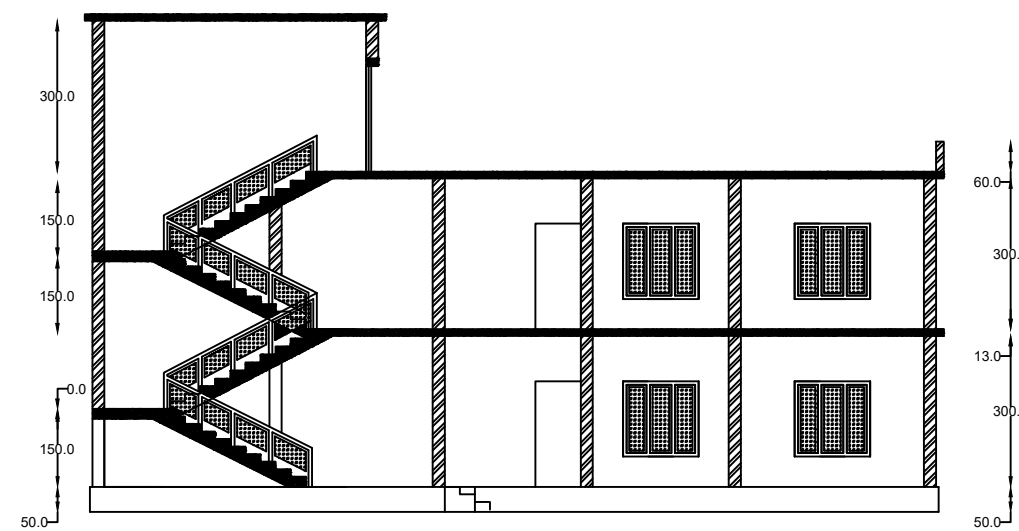


SECTION

ALL DIMENSIONS ARE IN cm  
SCALE 1:100

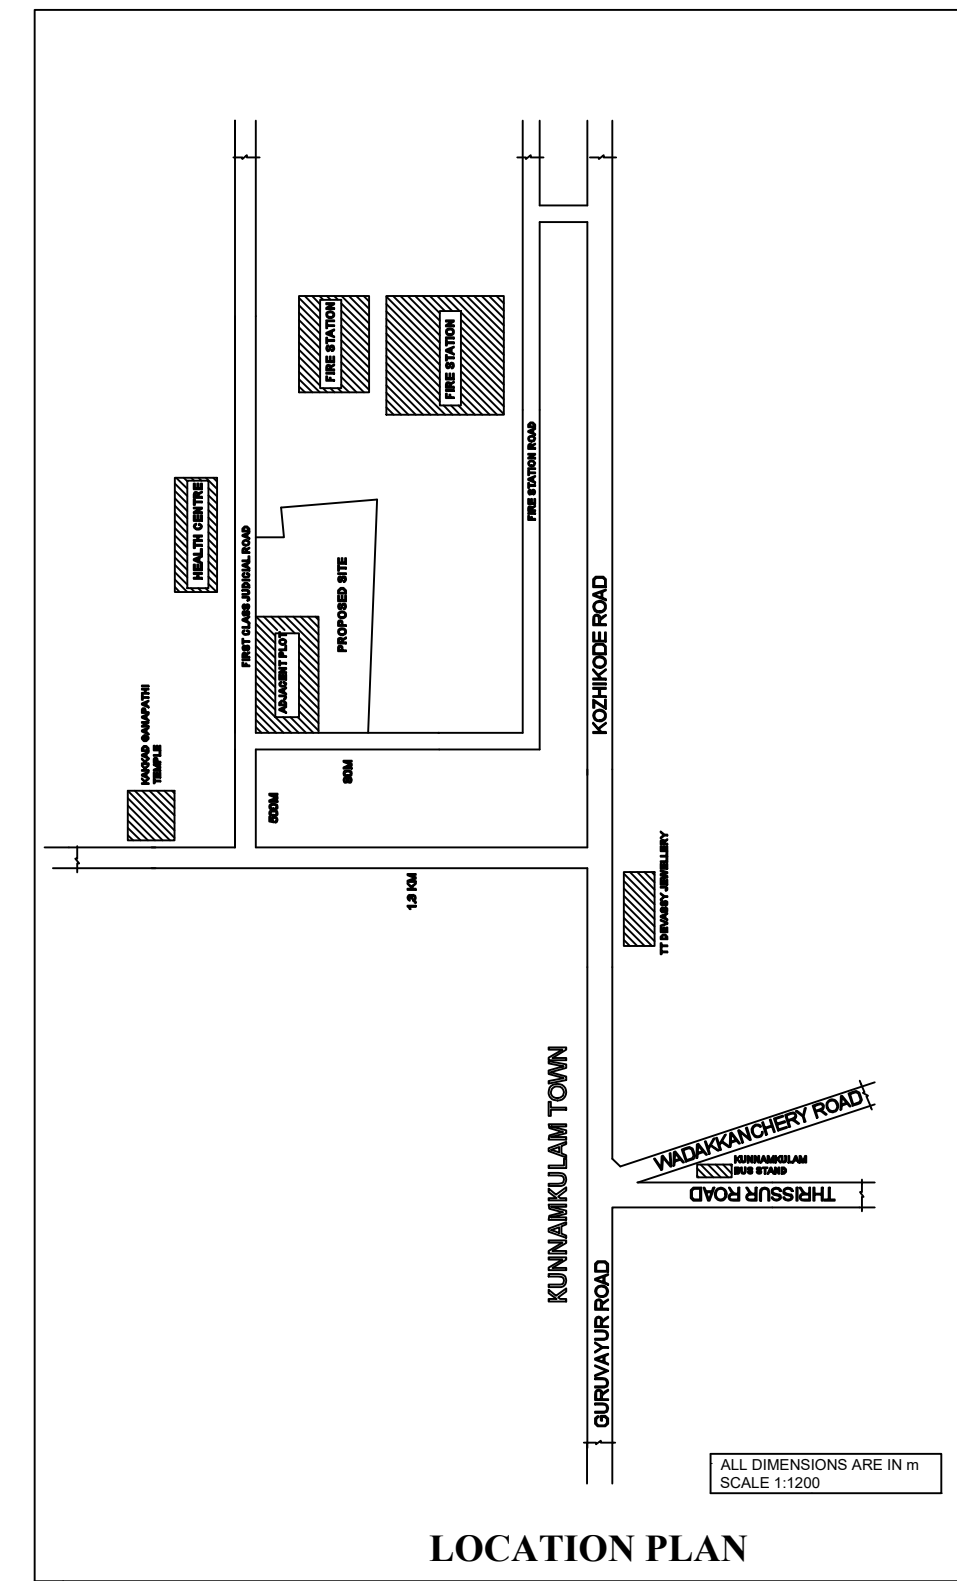


LOCATION PLAN


ALL DIMENSIONS ARE IN m  
SCALE 1:1200

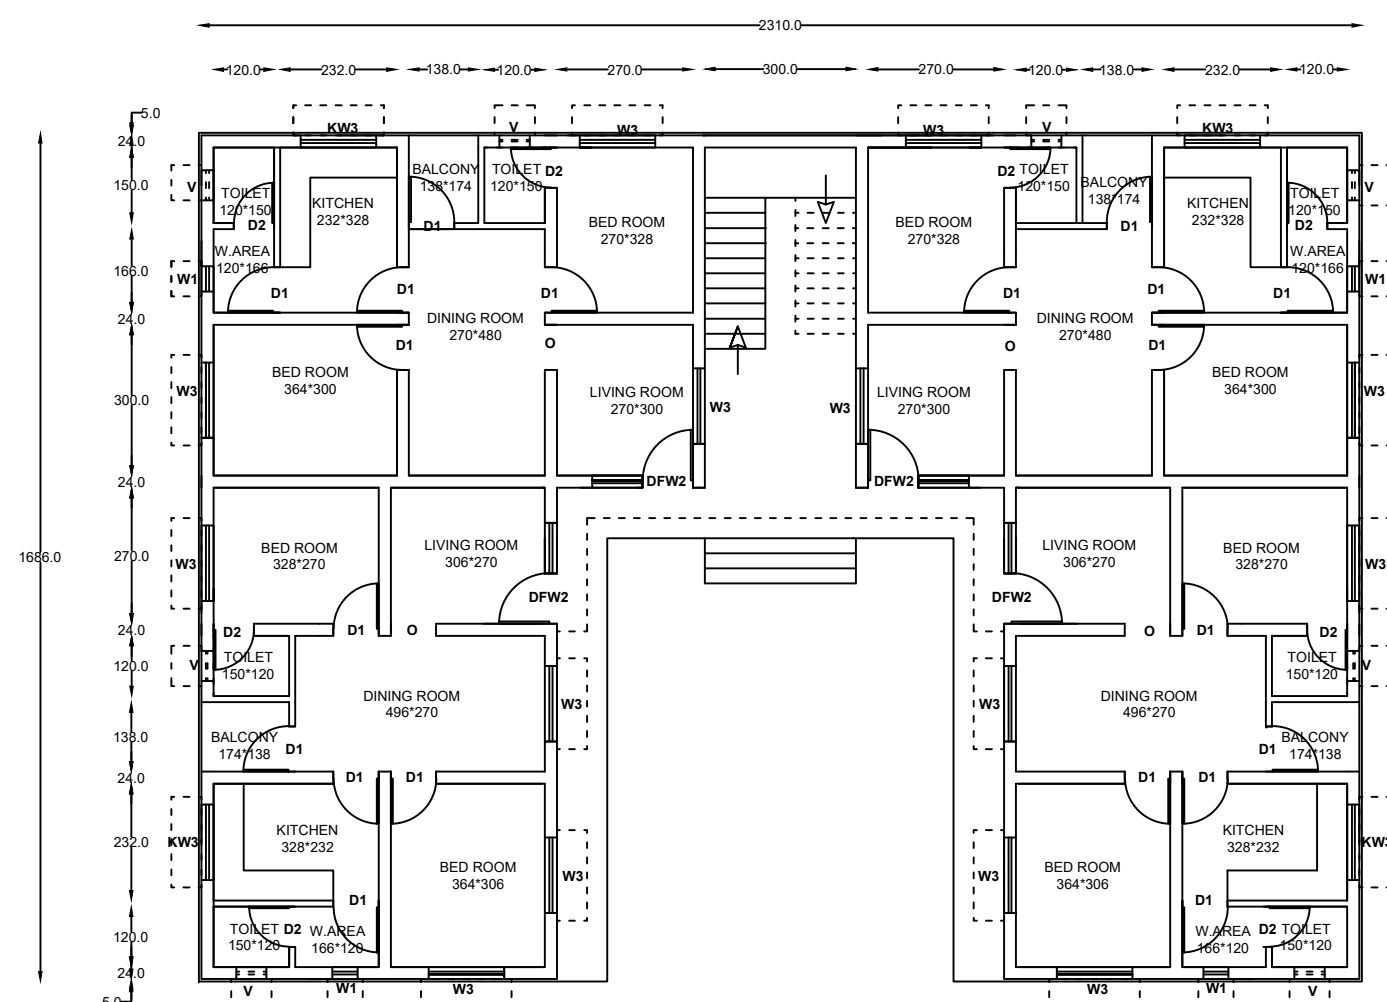

GROUND FLOOR  
AREA = 3540 Sqft

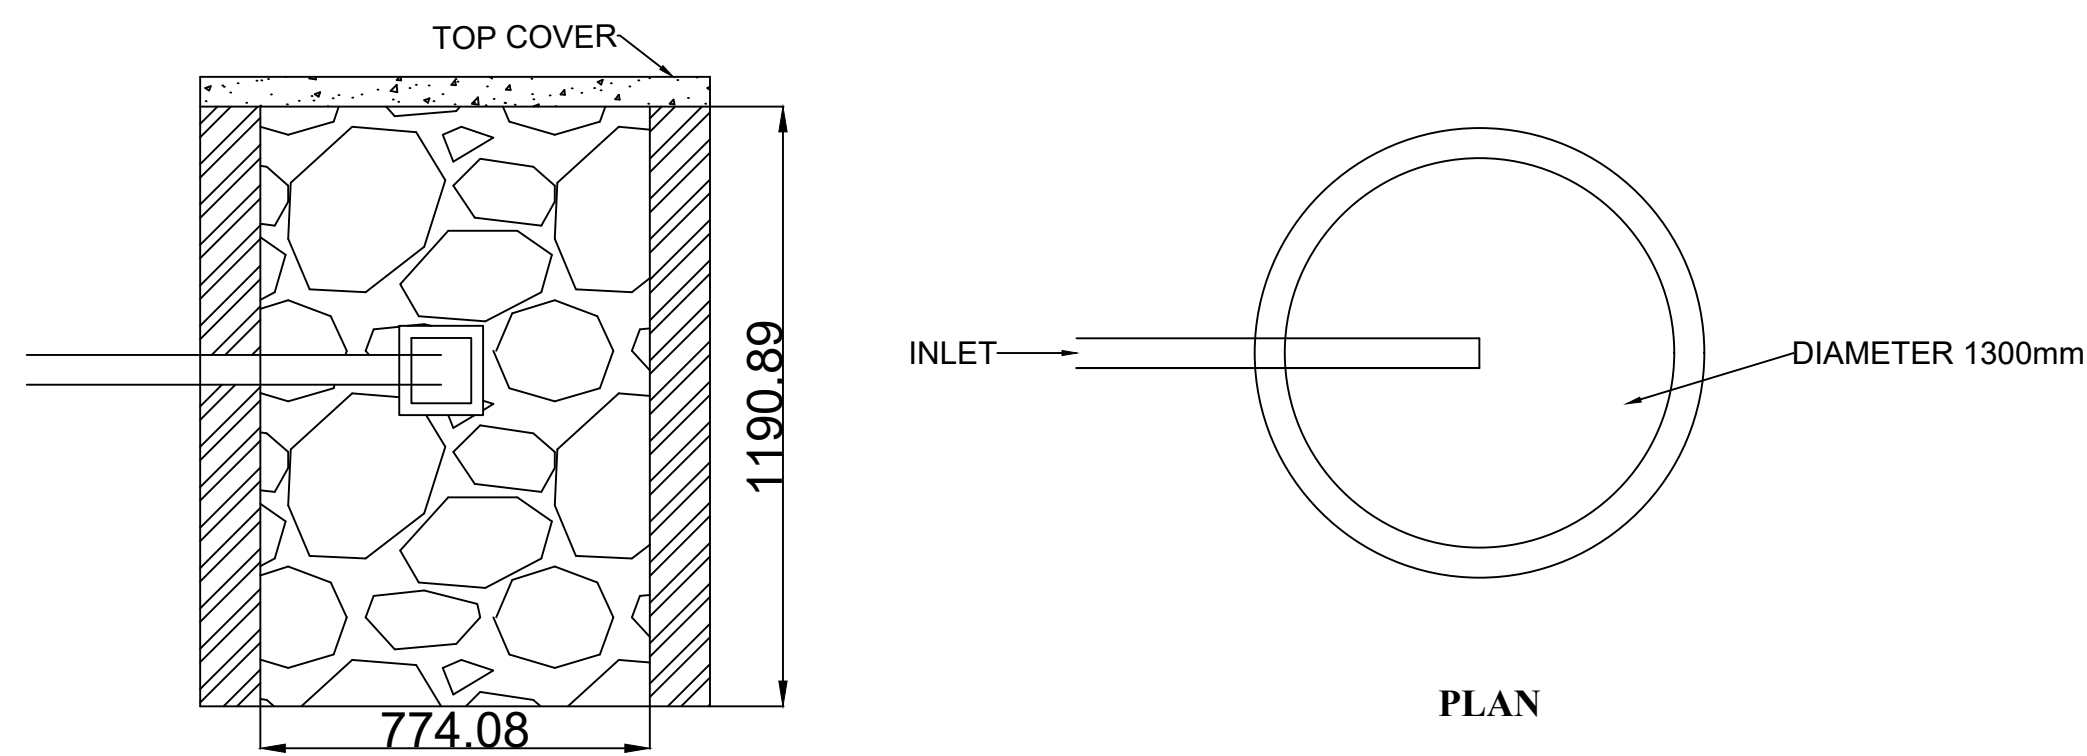


SECTION VIEW OF SOAK PIT

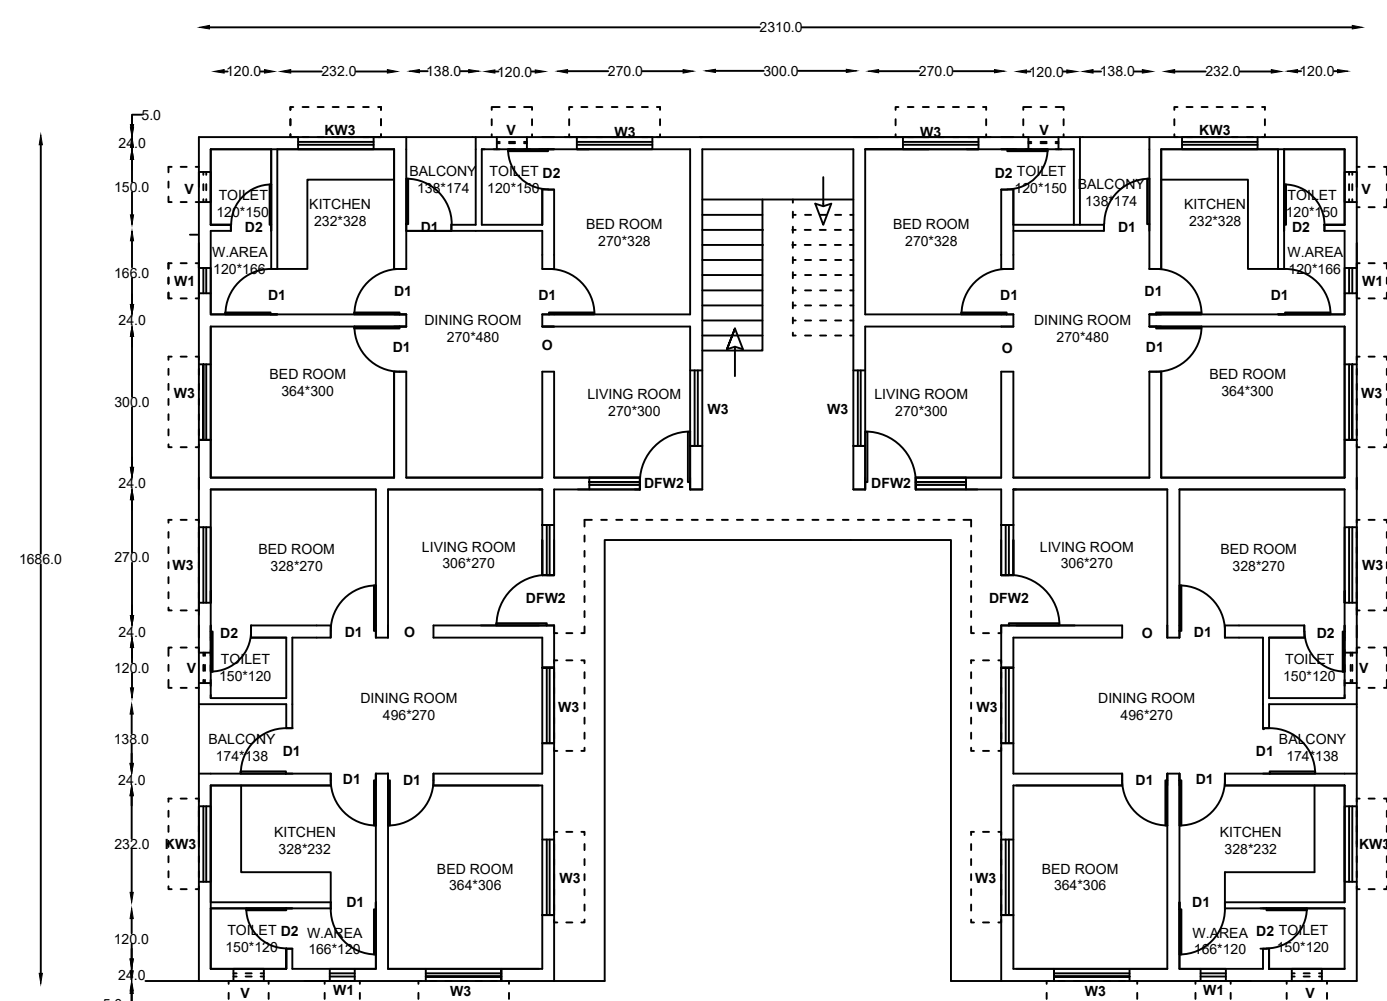


FIRST FLOOR  
AREA = 3500 Sqft

ALL DIMENSIONS ARE IN cm  
SCALE 1:250

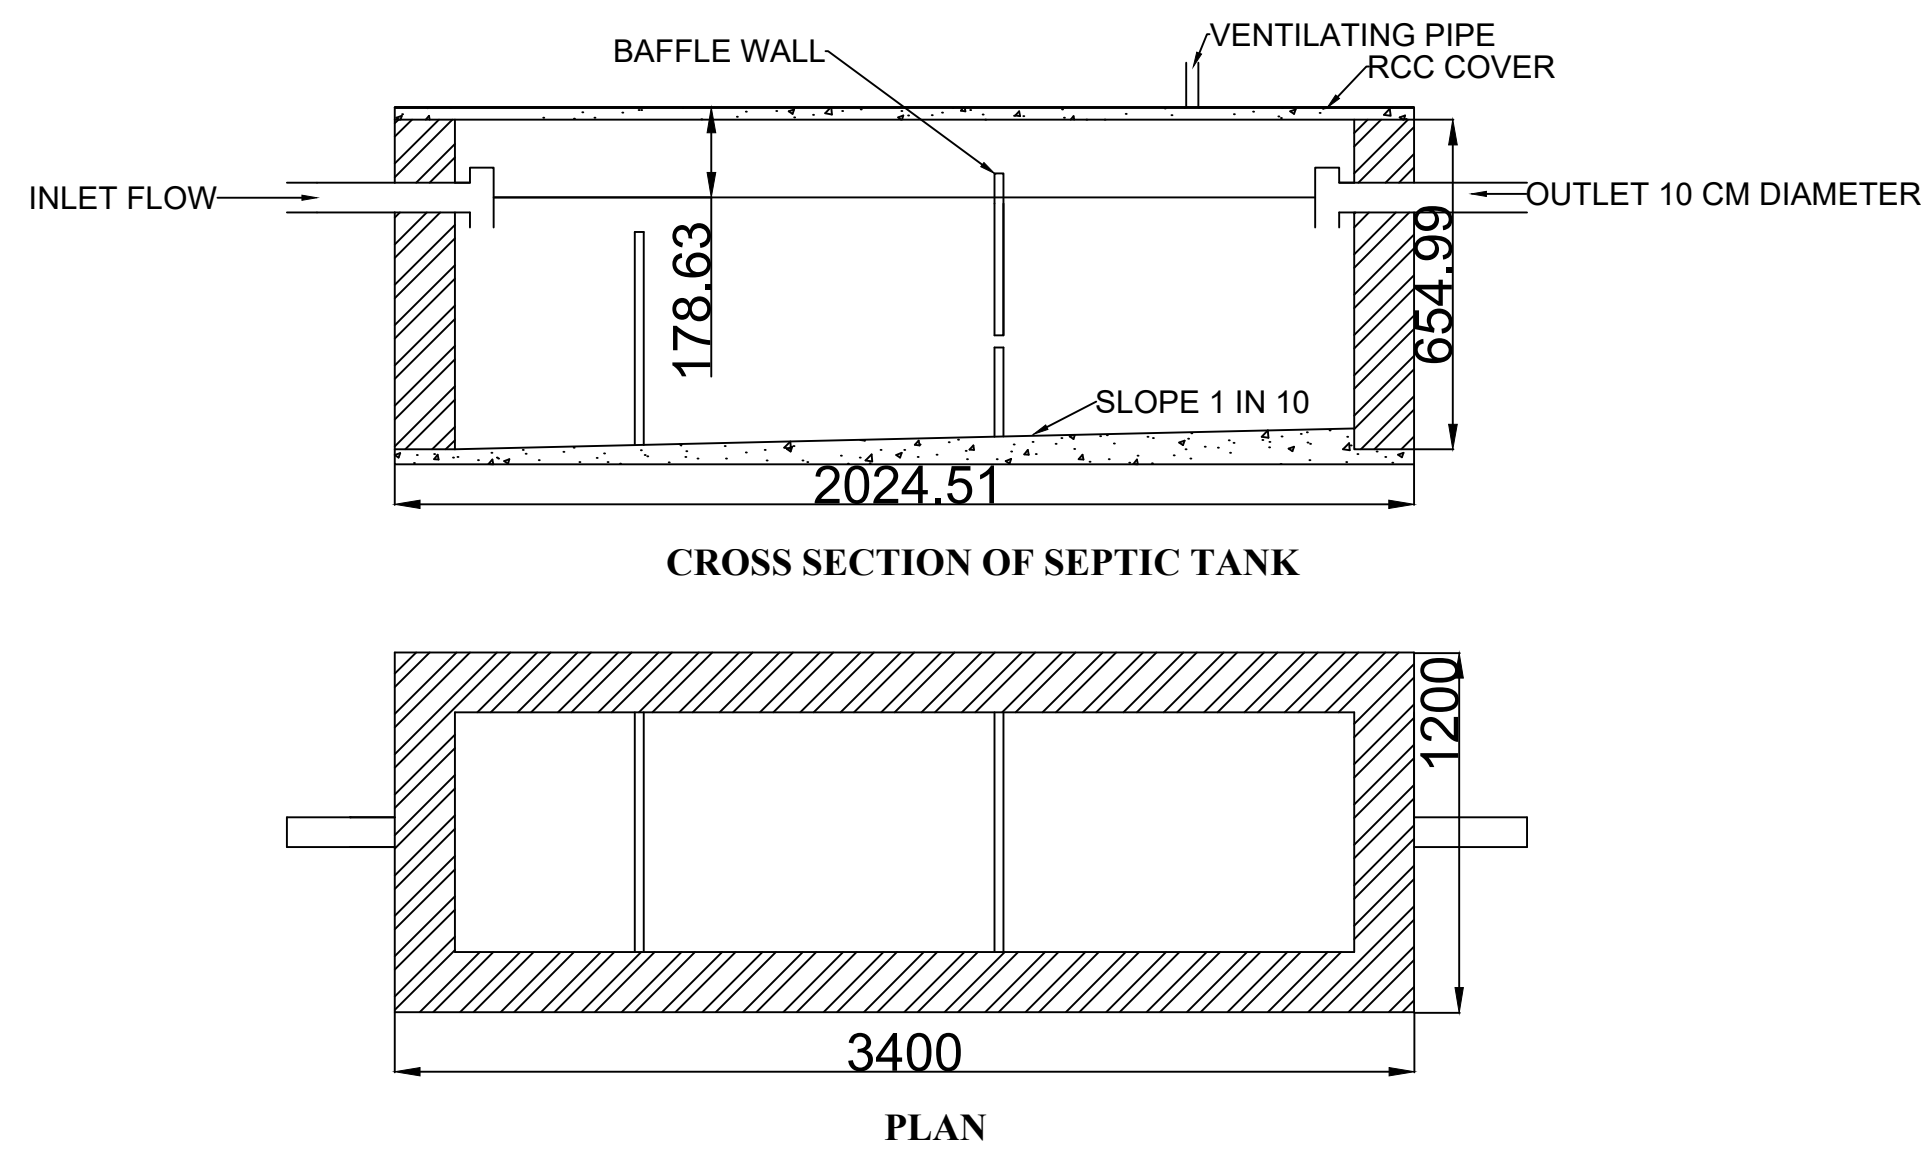


CROSS SECTION OF SEPTIC TANK

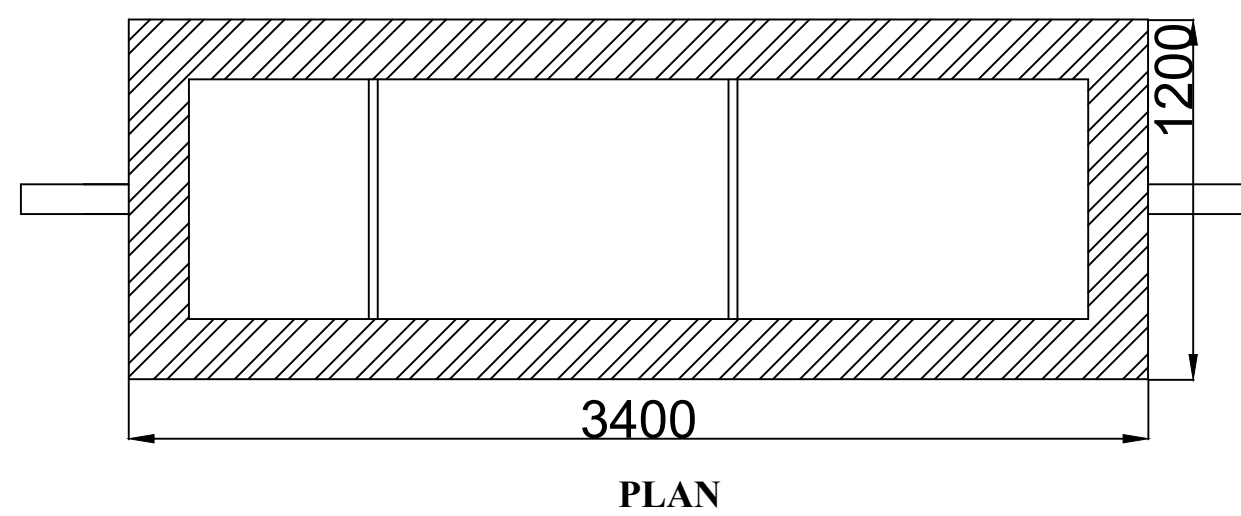

PLAN

DETAILS OF SEPTIC TANK AND SOAK PIT

ALL DIMENSIONS ARE IN mm  
SCALE 1:200

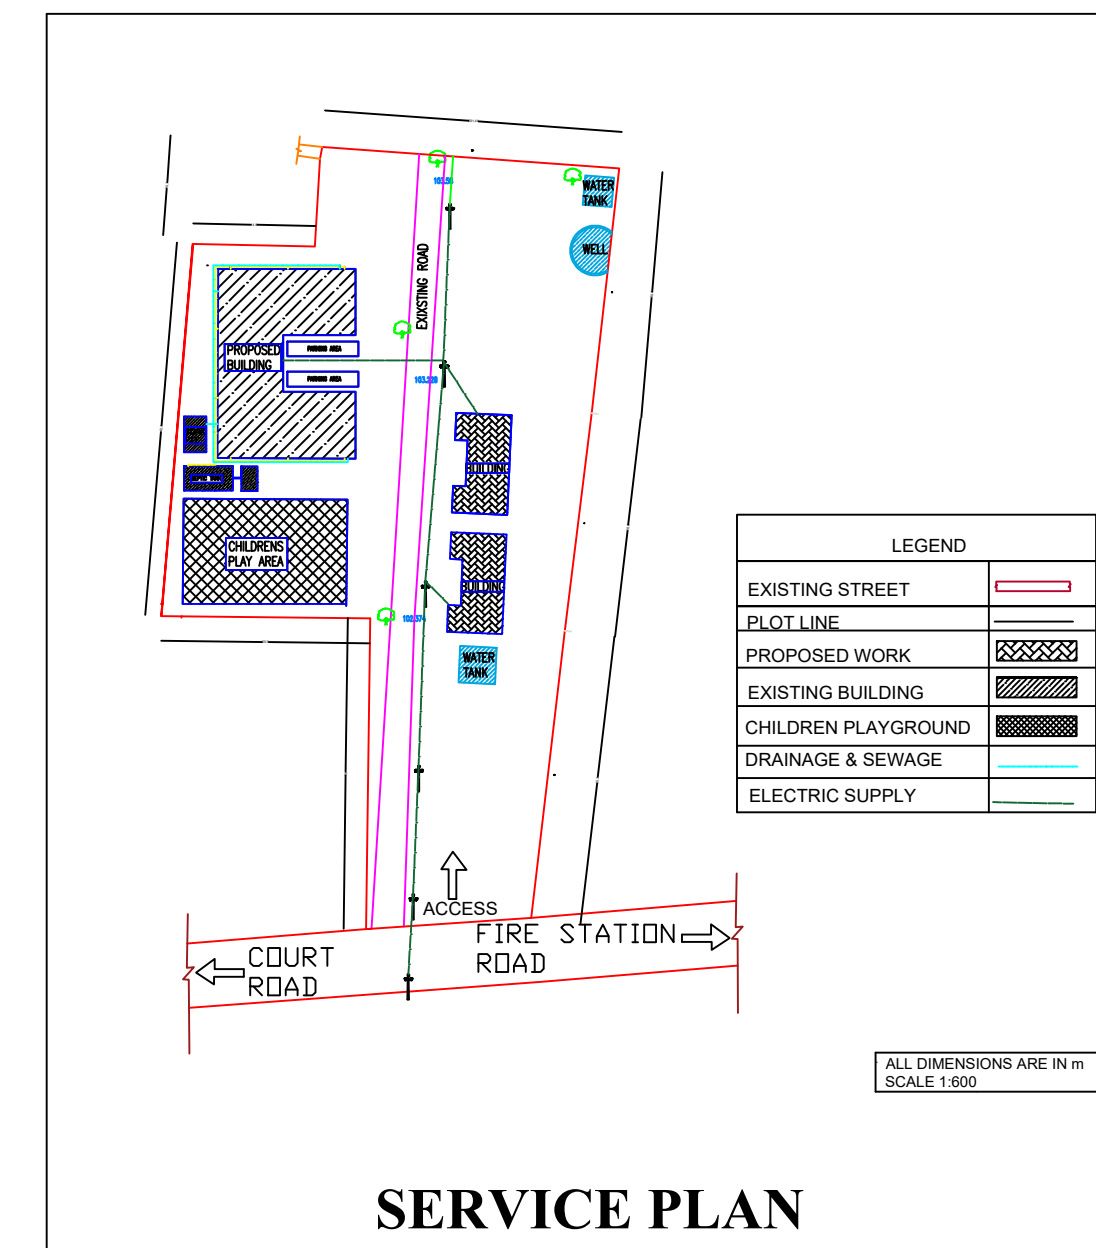

SERVICE PLAN

ALL DIMENSIONS ARE IN m  
SCALE 1:800

**TITLE**  
PLANNING, ANALYSIS  
AND  
DESIGN OF  
STAFF QUARTERS

DISTRICT : THRISSUR  
TALUK : KUNNAMKULAM  
VILLAGE : KUNNAMKULAM  
SURVEY NO :  
F.A.R : 0.18%

FLOOORS	PLINTH AREA	FLOOR AREA	CARPET AREA
GROUND FLOOR	3540sqft	2832sqft	2832sqft
FIRST FLOOR	3500sqft	2800sqft	2800sqft
TOTAL	7040sqft	5632sqft	5632sqft

JOINERY SCHEDULE

O	OPENING	300*210
D1	DOOR	100*210
D2	DOOR	90*210
W3	WINDOW	150*150
W2	WINDOW	100*150
V	VENTILATOR	60*60

NAME OF GROUP MEMBERS

NAMITHA TS - TJE16CE068  
RAHUL PM - TJE16CE082  
ANAGHA N - LTJE16CE104  
SHAMIRSHA PU - LTJE16CE112

**THEJUS ENGINEERING COLLEGE**  
DEPARTMENT OF CIVIL ENGINEERING  
VELLARAKKAD P.O  
THRISSUR  
PIN : 680584