


PROPOSED BUILDING FOR MR MUHAMMED JAFFAR
& SHAHIDA JAFFAR AT VELLARAKKAD, THRISSUR
AREA - 2090 sqft

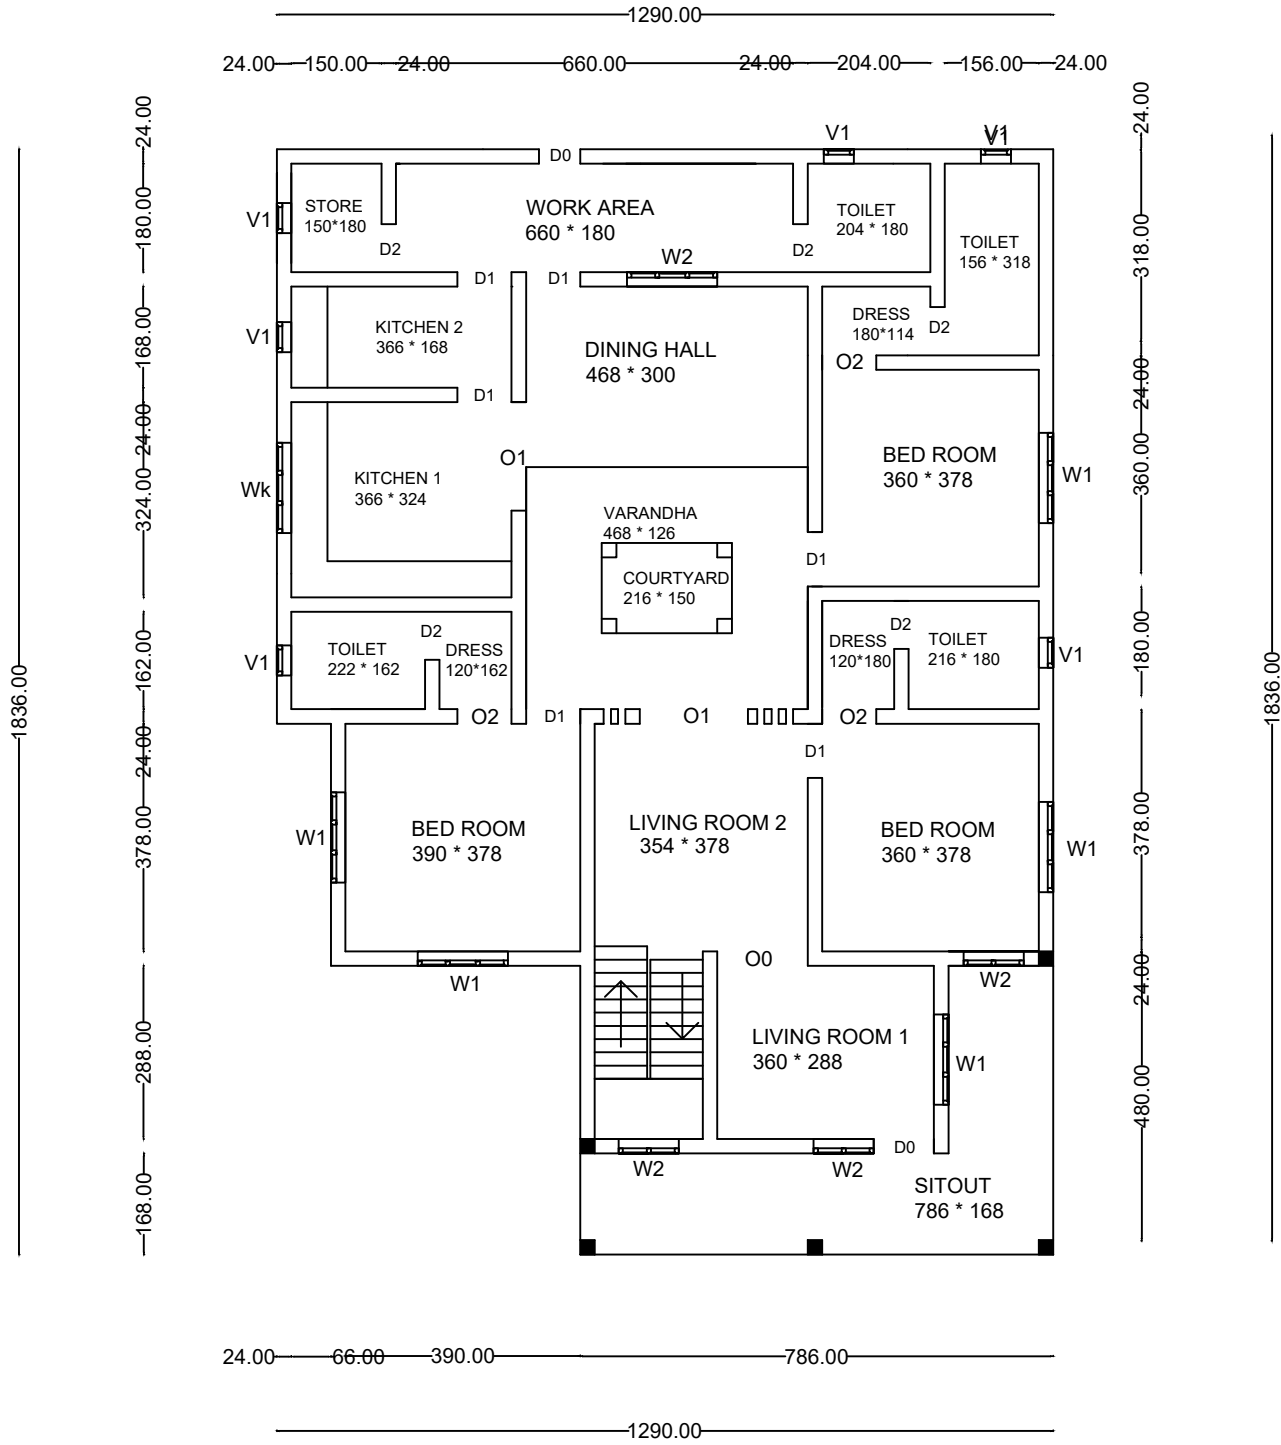

GROUND FLOOR