


PROPOSED BUILDING FOR MR MUHAMMED JAFFAR  
& SHAHIDA JAFFAR AT VELLARAKKAD, THRISSUR  
AREA - 713 sqft

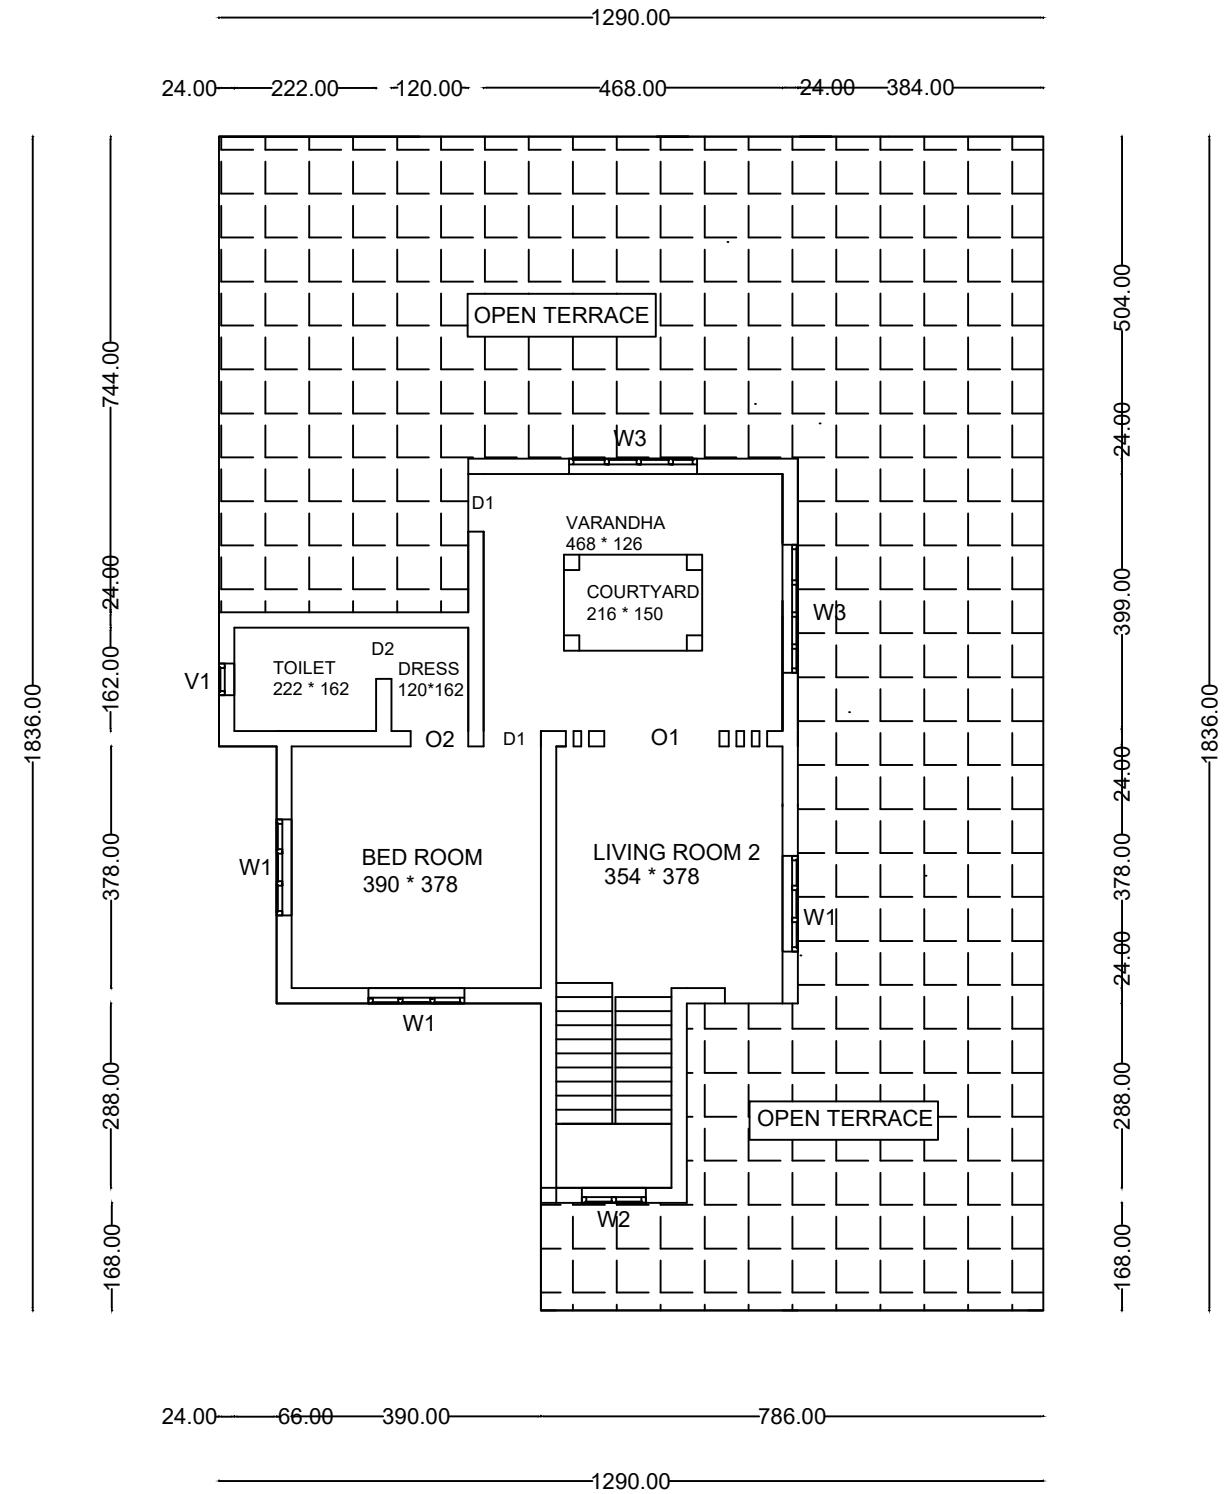

FIRST FLOOR